Name of Work: Drilling of Borewell, Providing and Installing Pump, Motor and other accessories and Development of Parks and Providing Children play and Gym Equipments at NTI Layout, Gurudharshan Layout in Ward No. 09 (Vidyaranyapura).

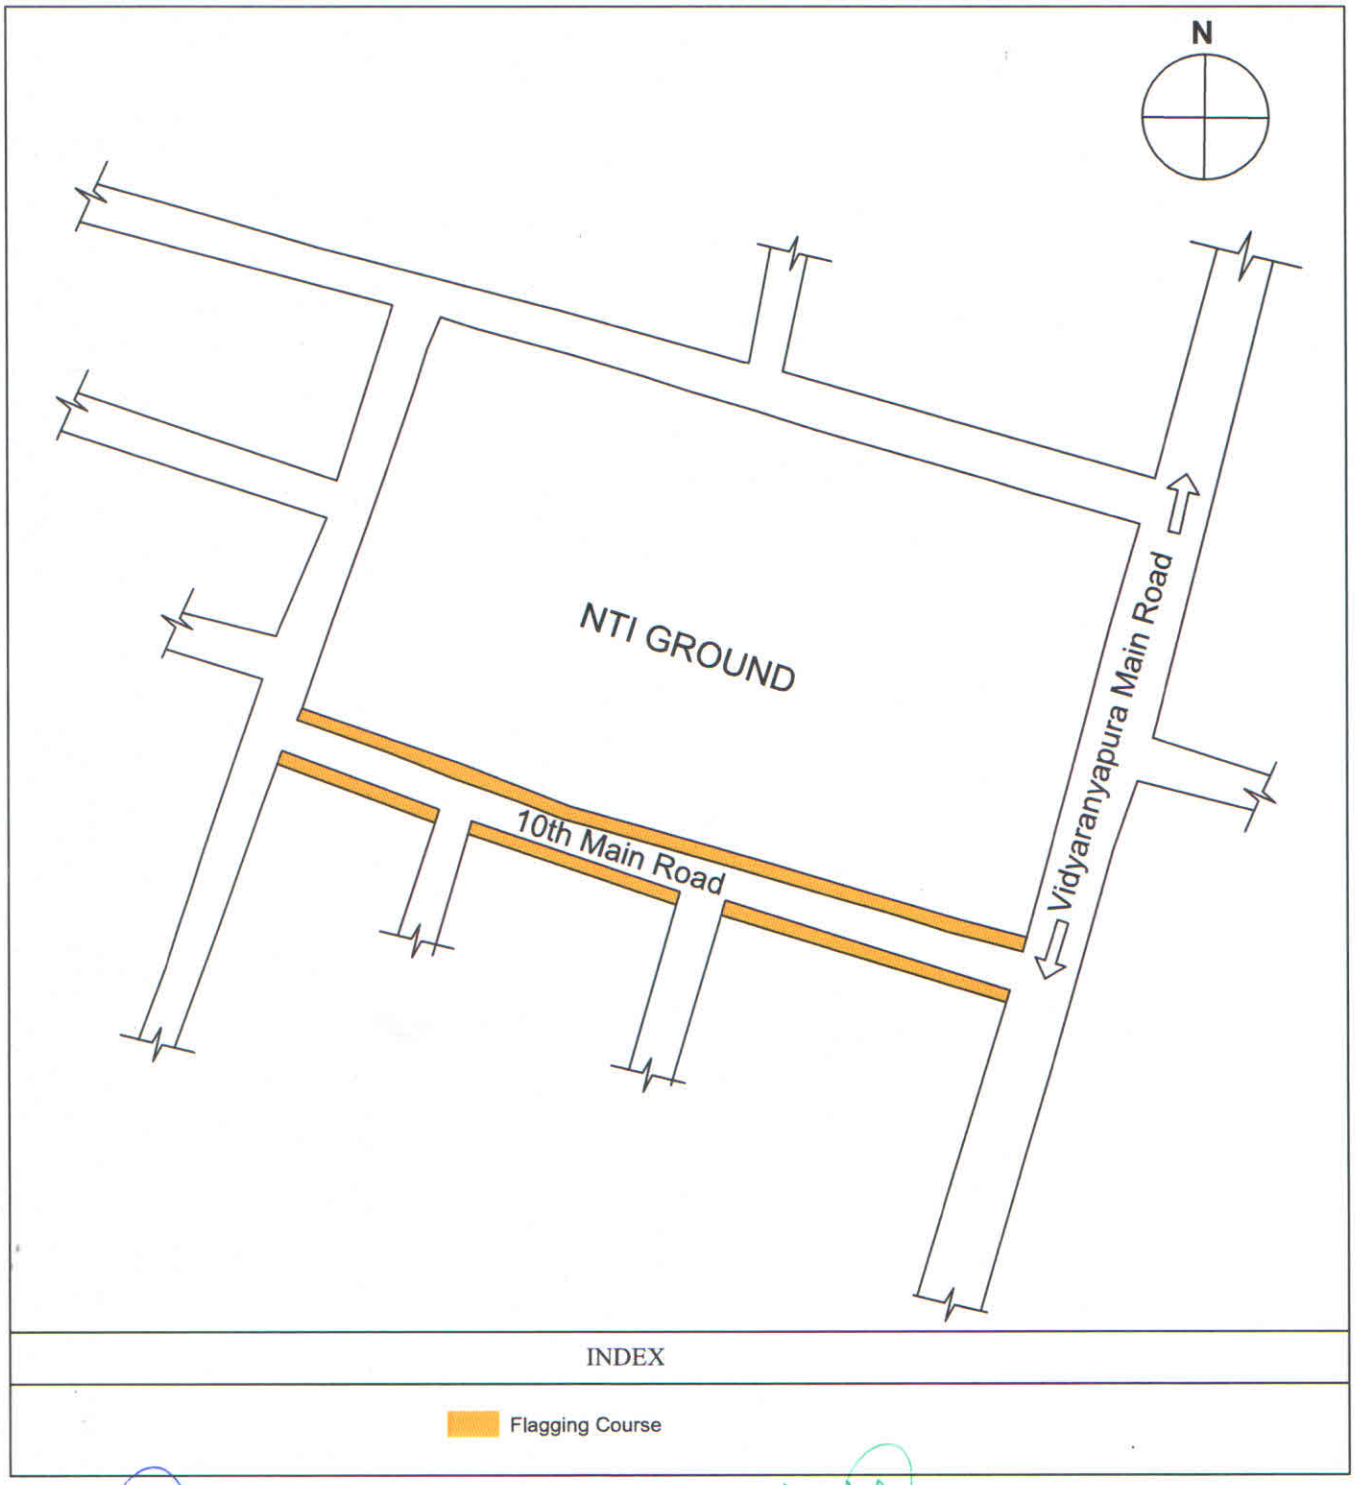

ASSISTANT EXECUTIVE ENGINEER
Vidyaranyapura Sub-Division
Bruhath Bengaluru Mahanagara Palike

Name of Work: Drilling of Borewell, Providing and Installing Pump, Motor and other accessories and Development of Parks and Providing Children play and Gym Equipments at NTI Layout, Gurudharshan Layout in Ward No. 09 (Vidyaranyapura).

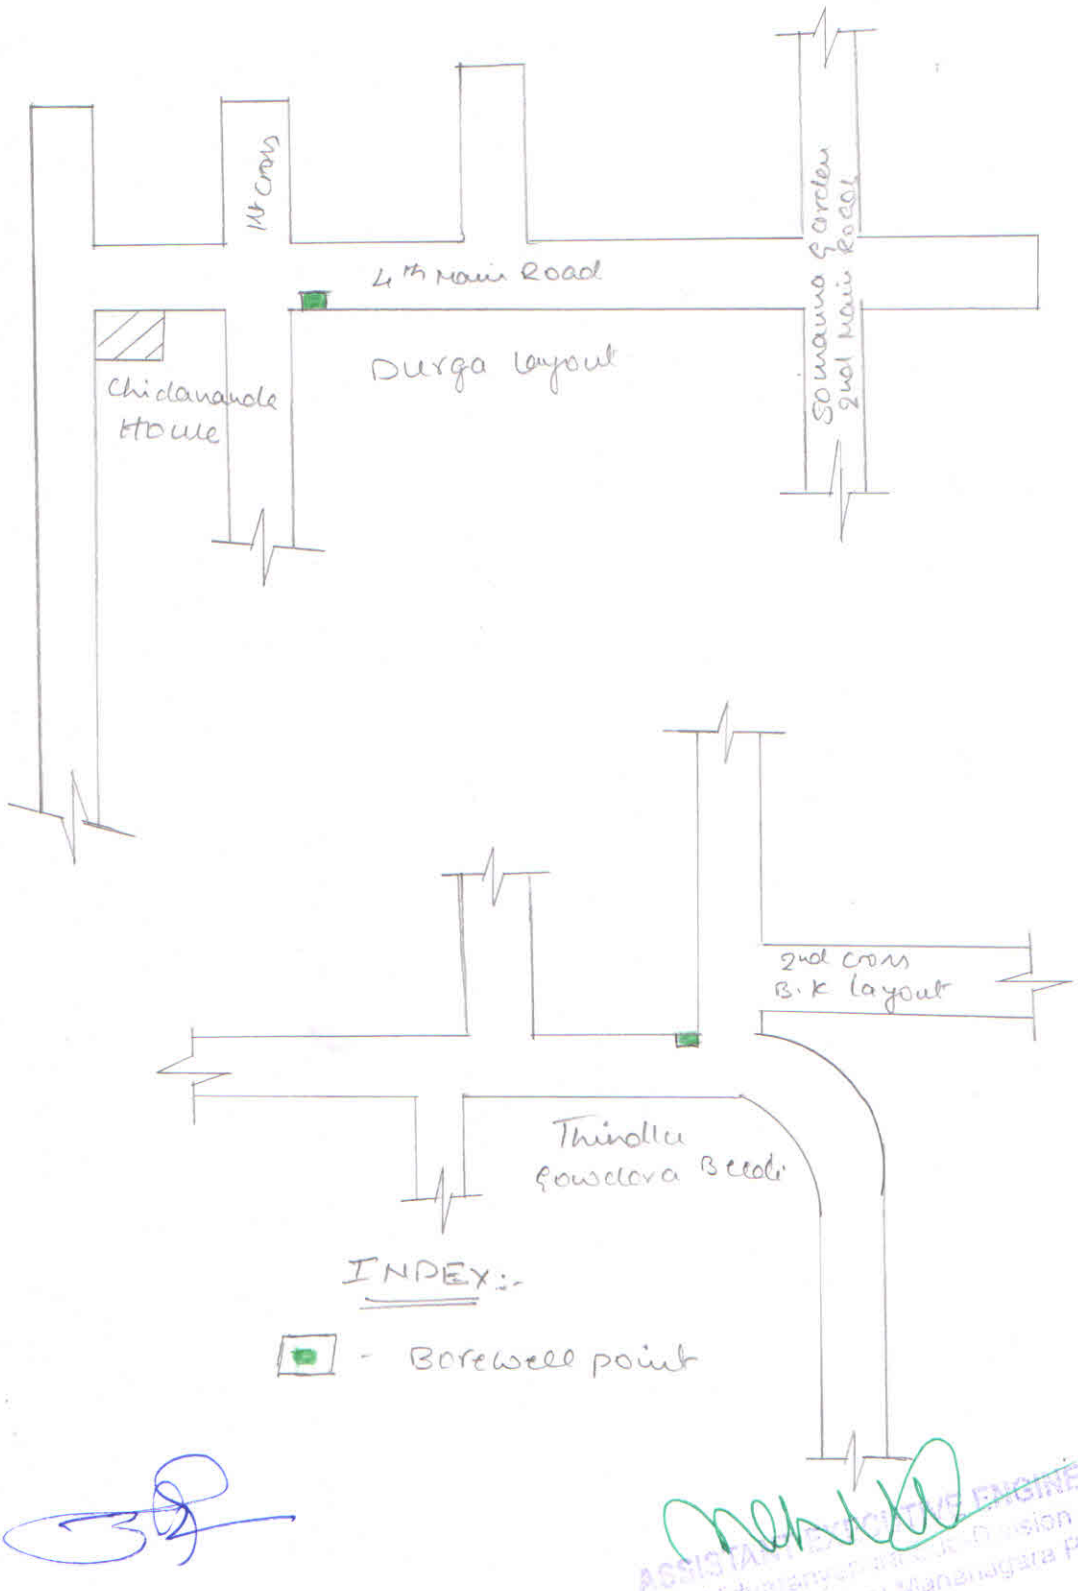

ASSISTANT EXECUTIVE ENGINEER
Vidyaranyapura Sub Division
Bruhath Bengaluru Mahanagara Palike